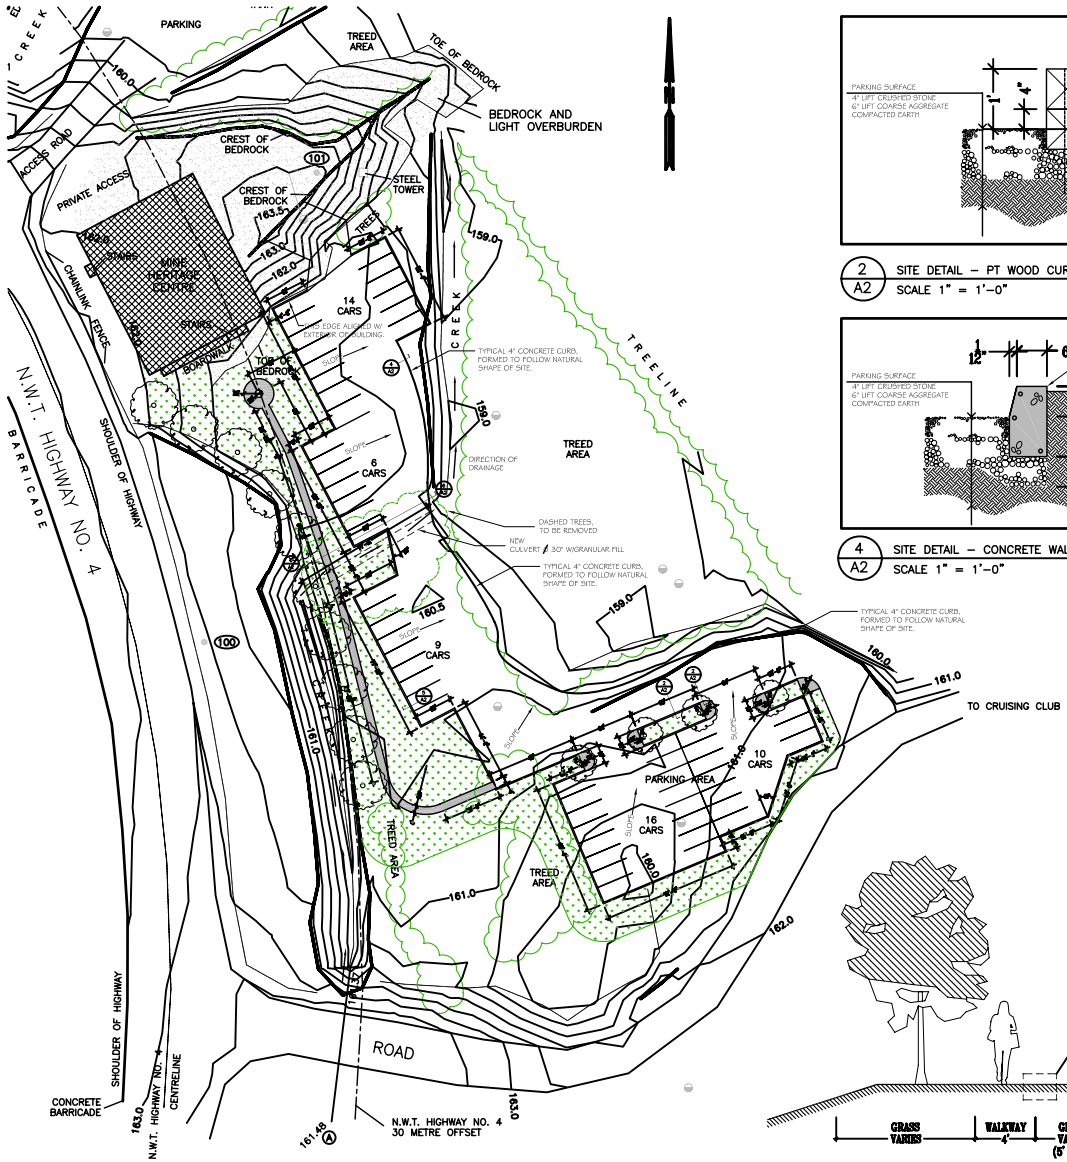

1 / A2 SITE PLAN – SHOWING OVERALL PARKING LAYOUT
SCALE 1/32" = 1'-0"

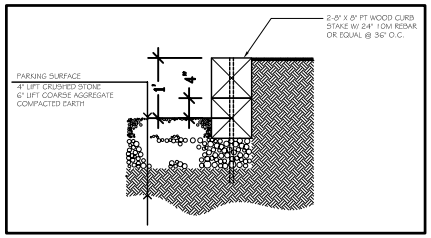

2 / A2 SITE DETAIL – PT WOOD CURB
SCALE 1" = 1'-0"

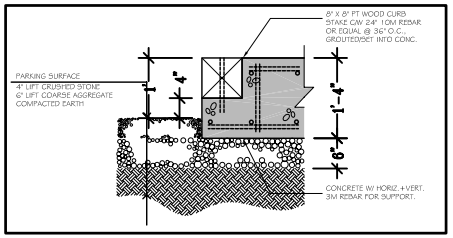

3 / A2 SITE DETAIL – PT WOOD / CONCRETER CURB
SCALE 1" = 1'-0"

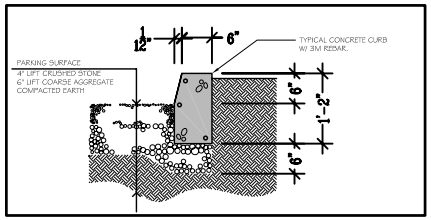

4 / A2 SITE DETAIL – CONCRETE WALKWAY
SCALE 1" = 1'-0"

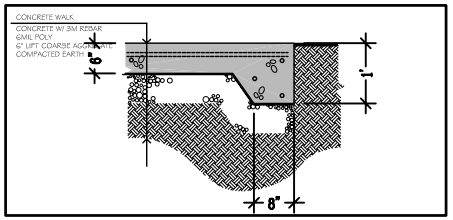

5 / A2 SITE DETAIL – CONCRETE WALKWAY
SCALE 1" = 1'-0"

GENERAL NOTES:

SITE TO BE GRADED TO ALLOW FOR PROPER DRAINAGE, WITH MINIMUM SLOPES OF 1 %., GENERAL SLOPED AREAS AND DIRECTION INDICATED ON DRAWING.

- EXISTING BUILDING
- GRASS / SOD - CONTRACTOR TO PROVIDE UNIT PRICE FOR STANDARD SOD APPLICATION
- CONCRETE WALK - CONTRACTOR TO PROVIDE UNIT PRICE FOR CONCRETE WORK
- BIRCH SAPLING - TYPICAL SITE DETAIL, CONTRACTOR TO PROVIDE UNIT PRICE FOR A TOTAL OF 14 SAPLINGS

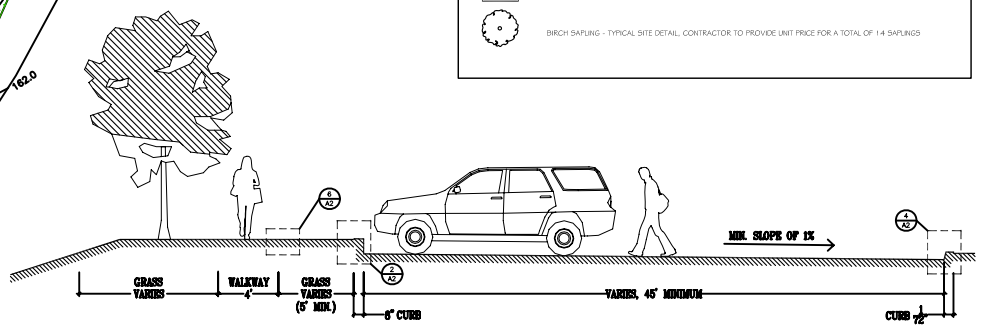

6 / A2 TYPICAL SECTION
SCALE 1/4" = 1'-0"

GUY ARCHITECTS

MINE HERITAGE CENTRE

NWT MINING HERITAGE SOCIETY
Yellowknife, NT.

DATE	ISSUED FOR
Aug.24/06	100% TENDER+CONSTRUCTION
Aug.18/06	REVIEW

PARKING + SITE DETAILS

DO NOT SCALE FOR DIMENSIONS

DESIGN	DRAWN BY
RWG	VB

PROJECT 2004–05

SCALE AS NOTED

A2